

Plat of Survey made for WALTER E. & TEKLA B. WOLF

See Deed Record 205 on page 457

Scale 1"=200'

Legend

• 1/2" iron pipes with yellow plastic plugs stamped PRALL LS 10234

- - - - - indicates fence lines, not drawn to scale

Red top Fence Posts set at all pipes which are not in roads or in Jackson's yard.

Surveyed by N.L. Prall 8-31-73

Asst. - R.E. Jackson
A.W. Girdley
J.R. Smith
W.J. Browning
W.D. Swartz
D.L. East
W.A. Leach

Drawn by N.L. Prall 9-24-73



(Warren Poffenberger)
D.R. 209 P.196

(Roy T. L. Phyllis Maxine)
Grain
D.R. 138 P.325

(Herbert E. & Charlotte I. Tieman)
D.R. 209 P.1

(Marlene & Lanner Mary Wolf)
D.R. 25 P.20

(Marlene & Lanner Mary Wolf)
D.R. 25 P.20


NW Cor.
S 1/4 Sec. 26
T 6 N
R 3 W

(John R. & Helen M. Sharr)
D.R. 203 P.500


(Jonathan D. & Elodie E. Noel)
D.R. 172 P.202

SW Cor. Sec. 26 T 6 N R 3 W

176.95 Acres
Dead Sags 188.6 Acres more or less

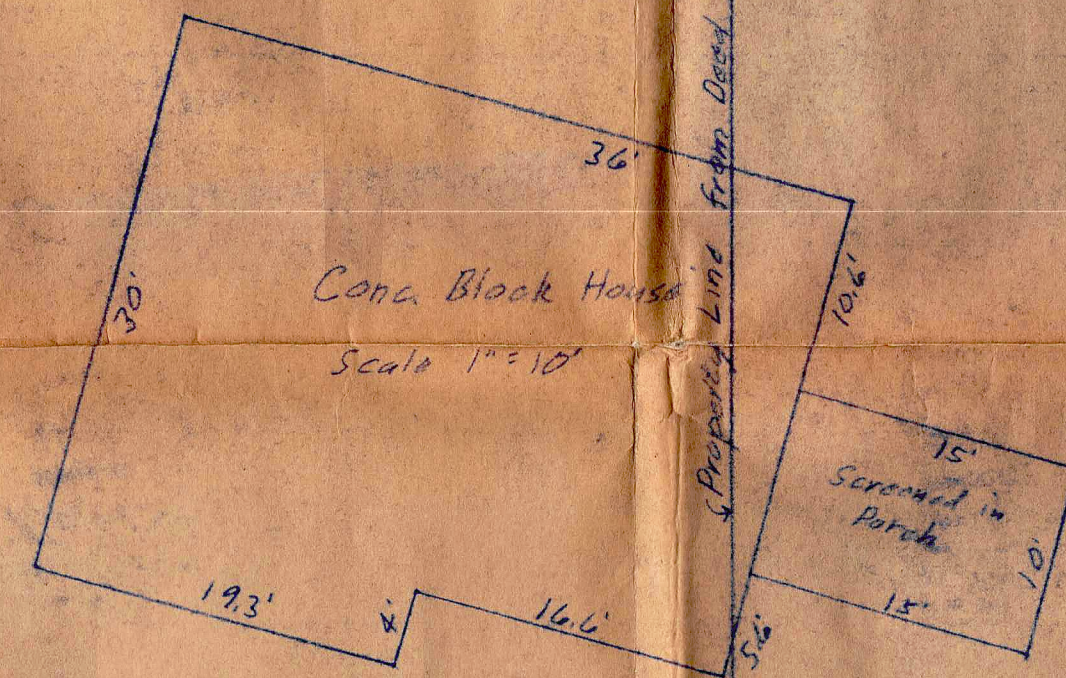


(Edmund J. Ludwig et al)
D.R. 182 P.52

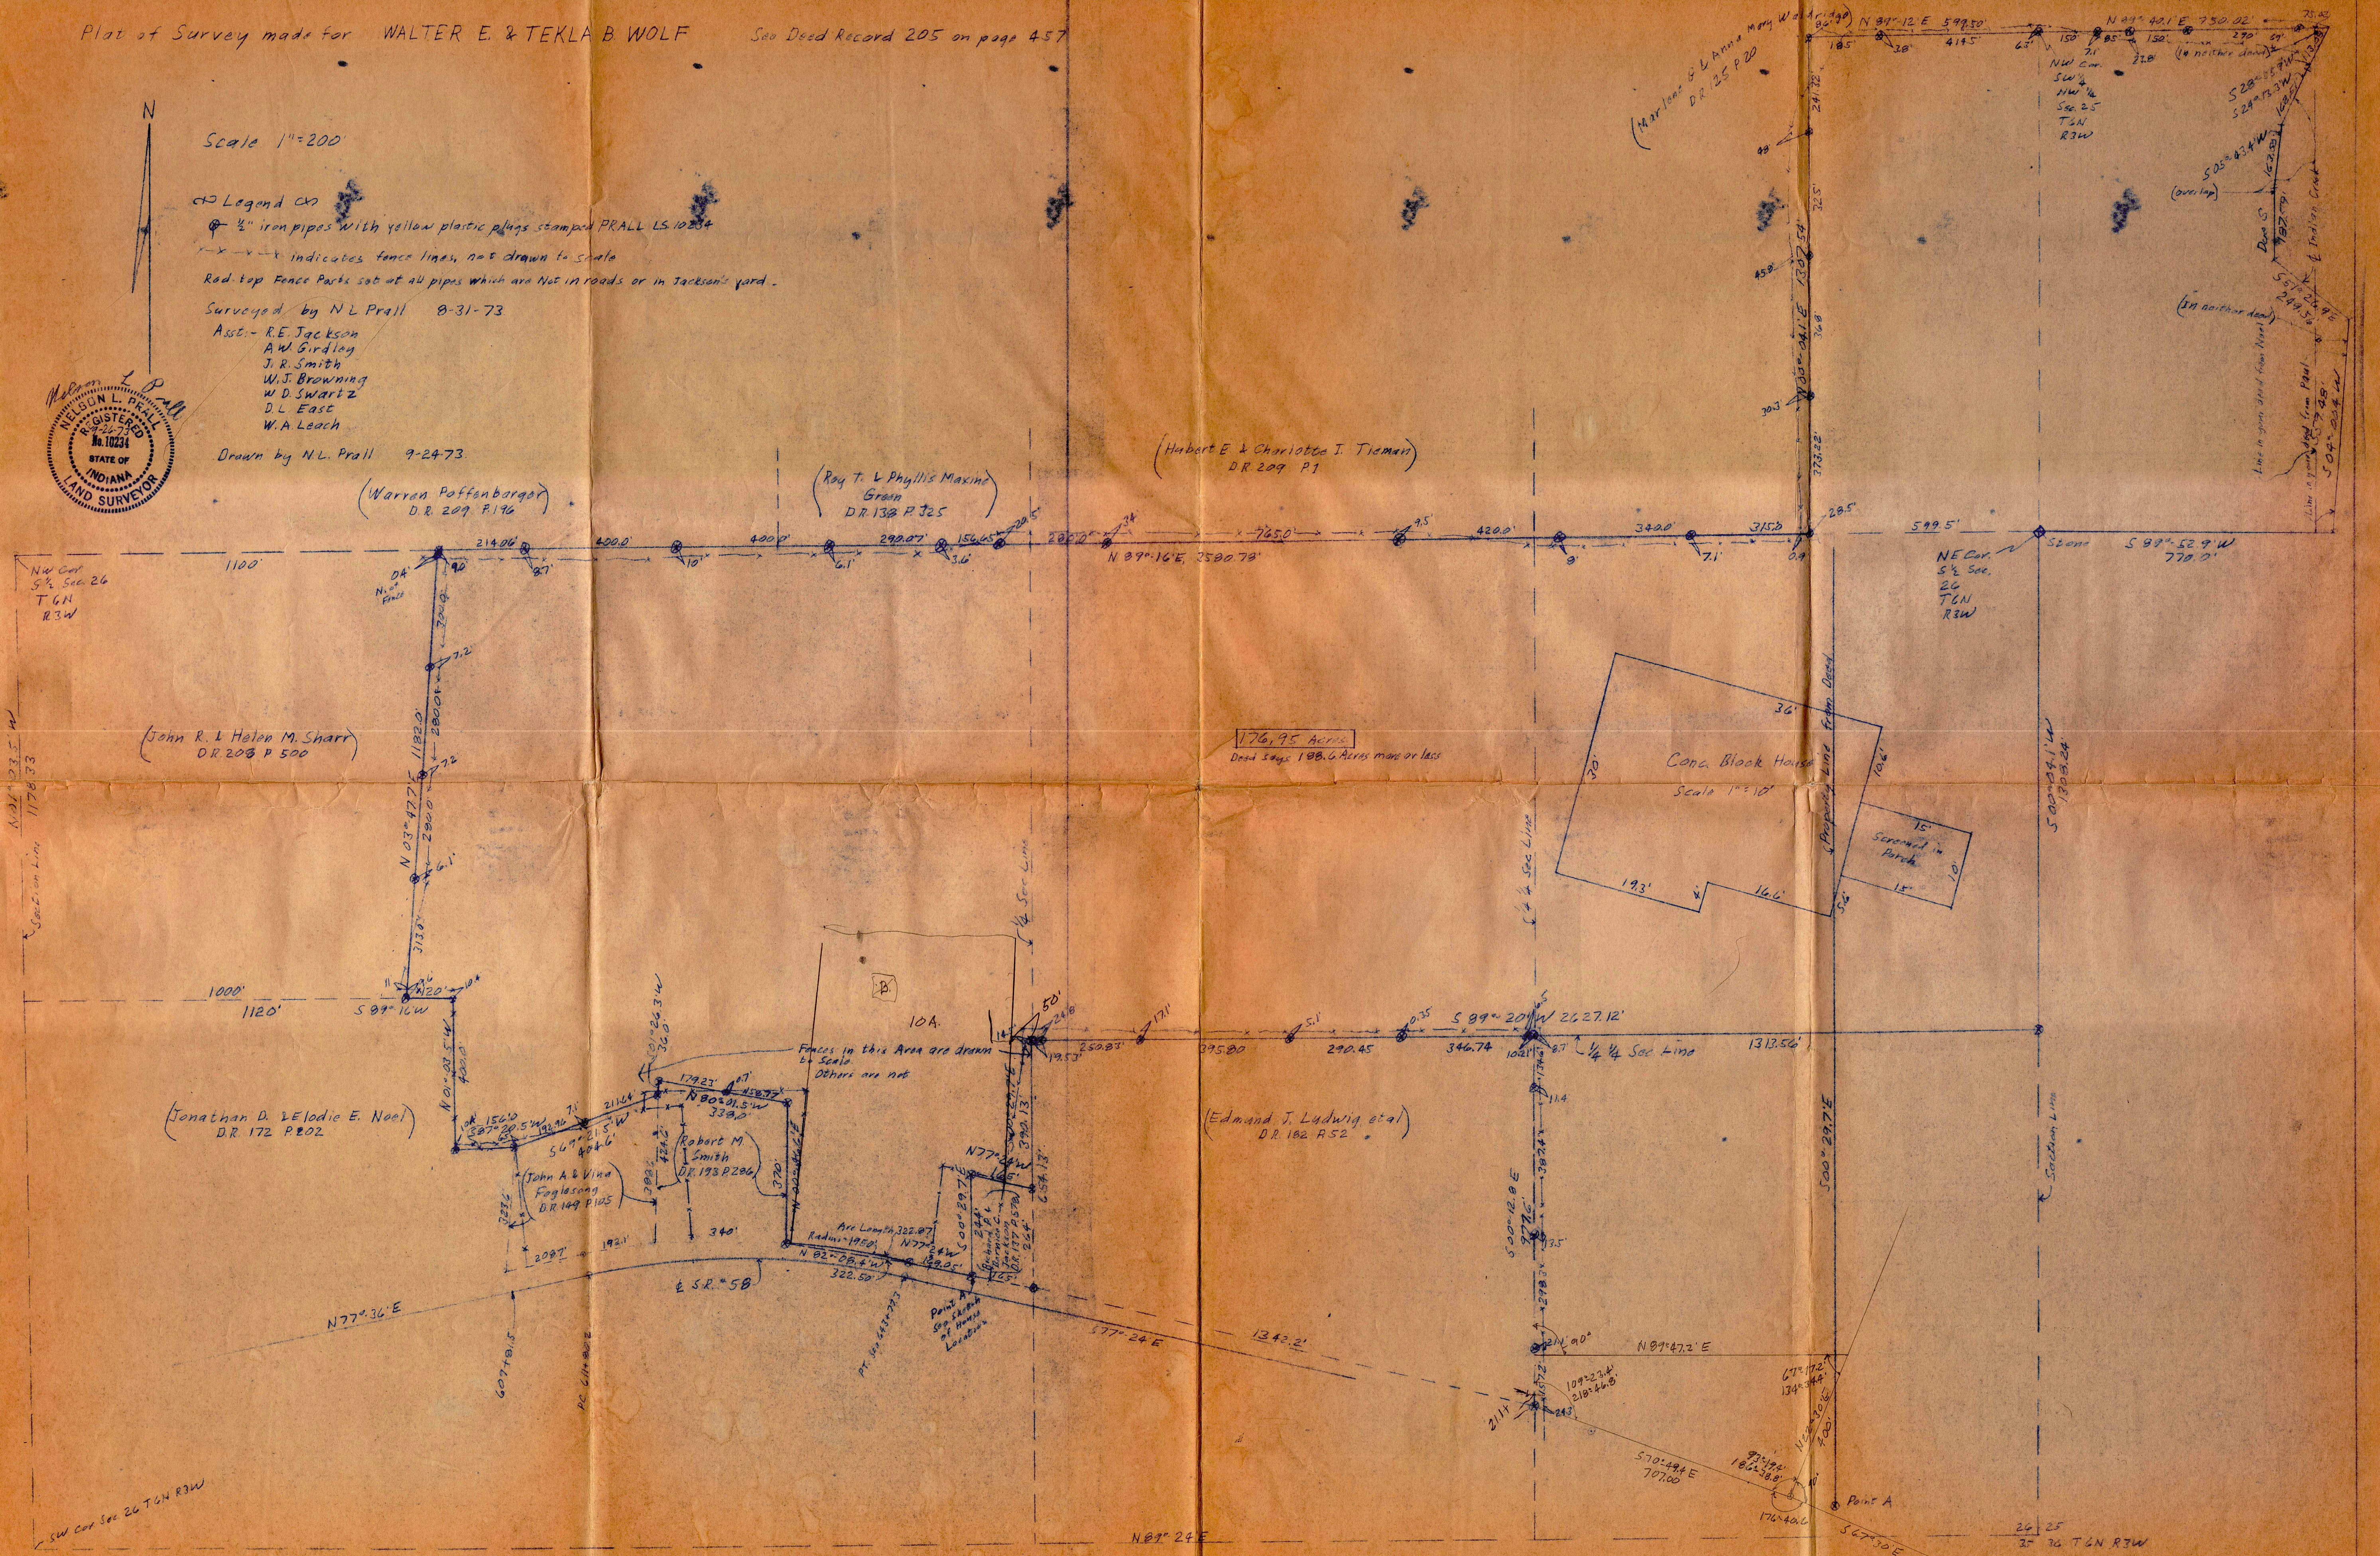

Record Owner; - Walter E. & Tekla B. Wolf.
See Deed Record 178 on page 320.

Record Owner: - Walter E. & Tekla B. Wolf.

See Deed Record 178 on page 320.

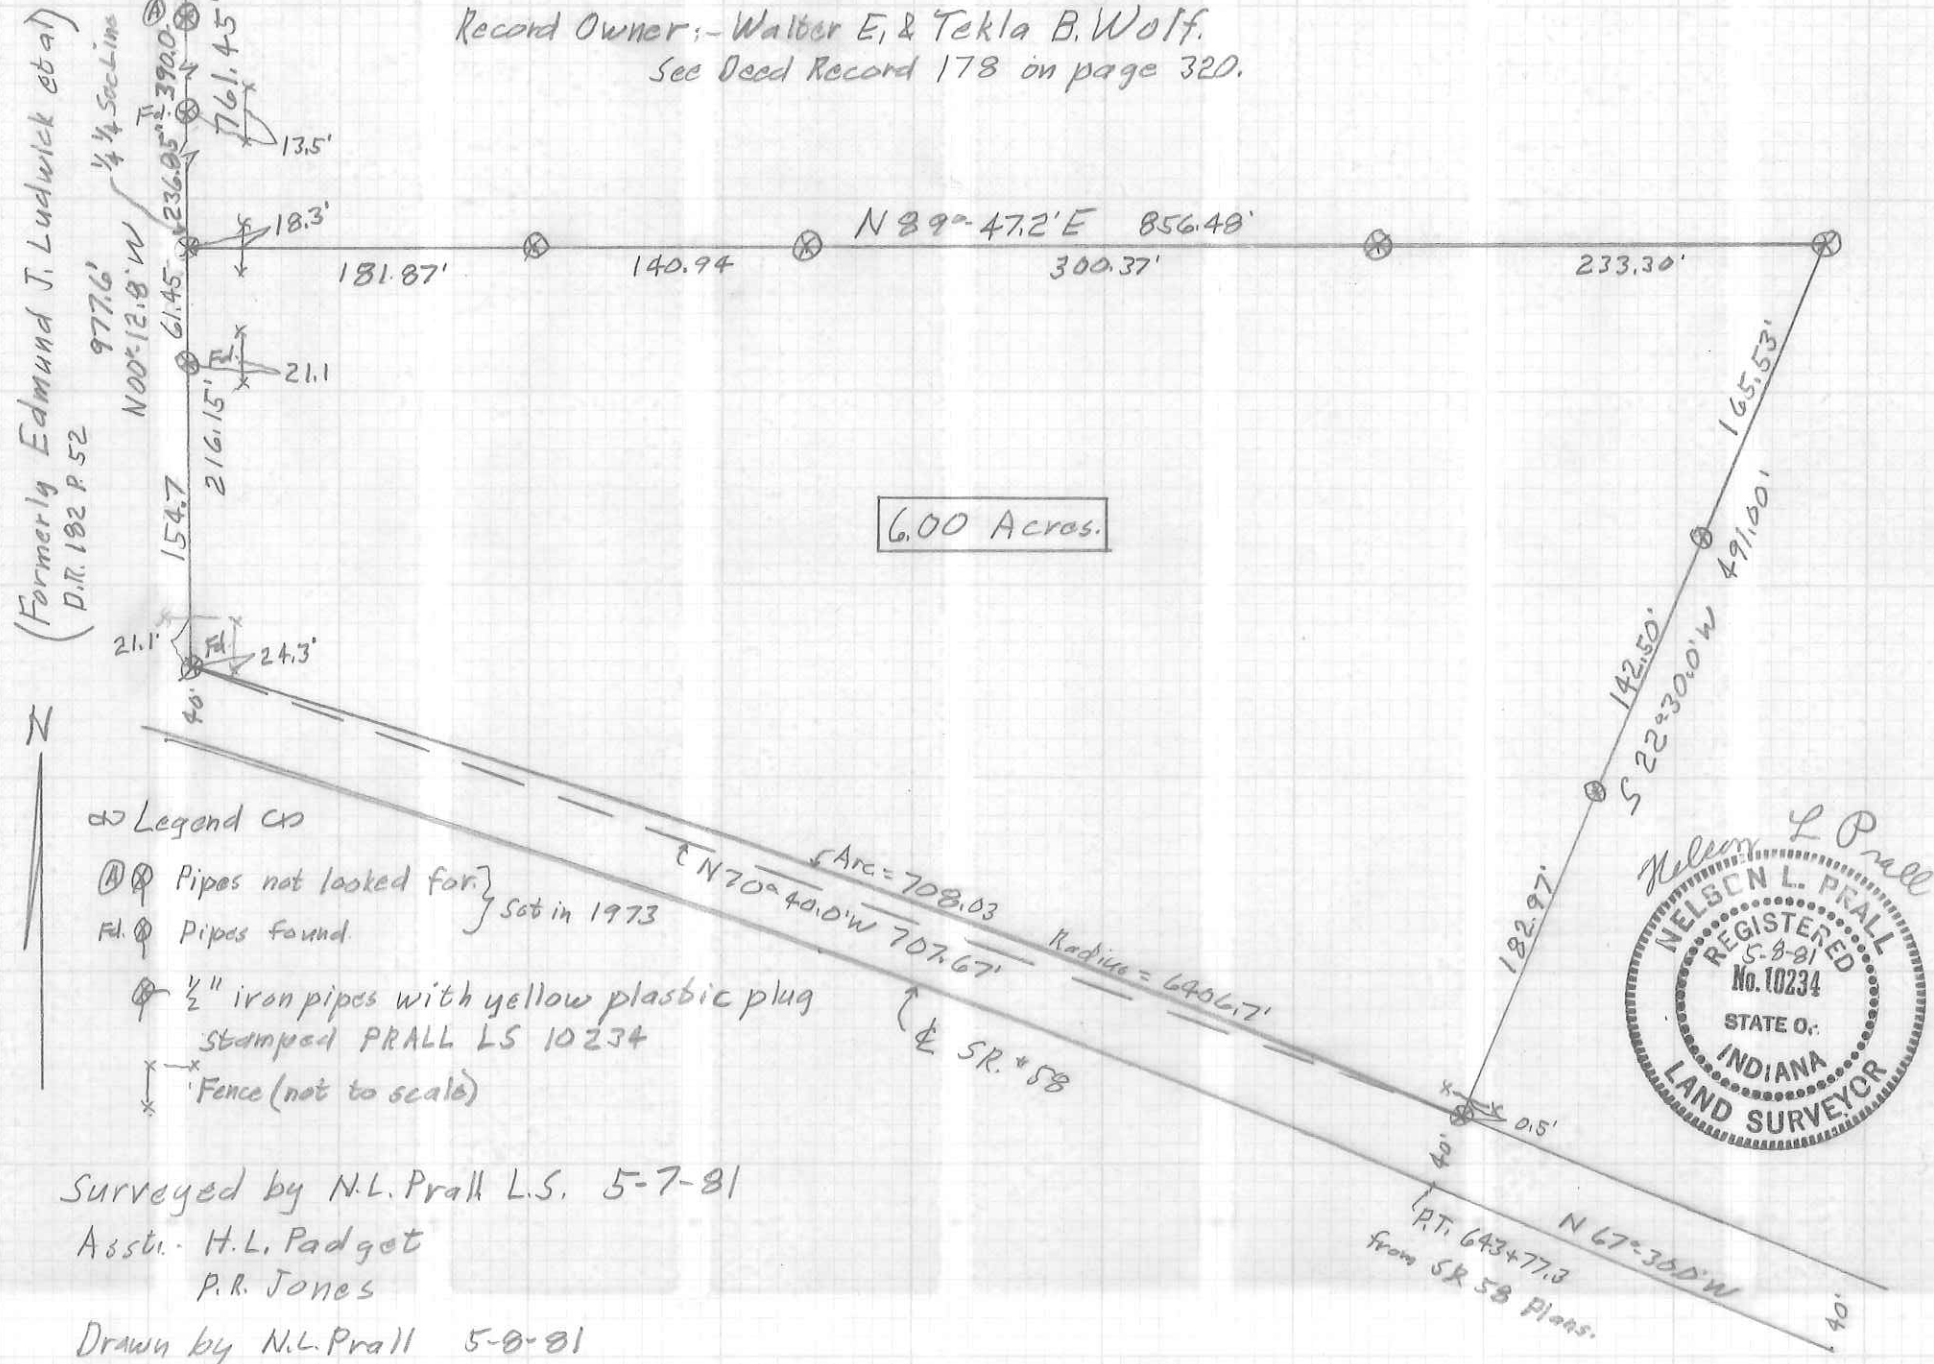

Legend

Surveyed by N.L. Prall L.S. 5-7-81

Asst. H. L. Padgett


P. R. Jones

Drawn by N.L. Prall 5-8-81

HLP
+
PR5
4-14-
4-15-
GOLLER
TO
WOLF
4-16-8

Get Name &
Address of
Buyer.

Herb Goller
Springville, In
47962

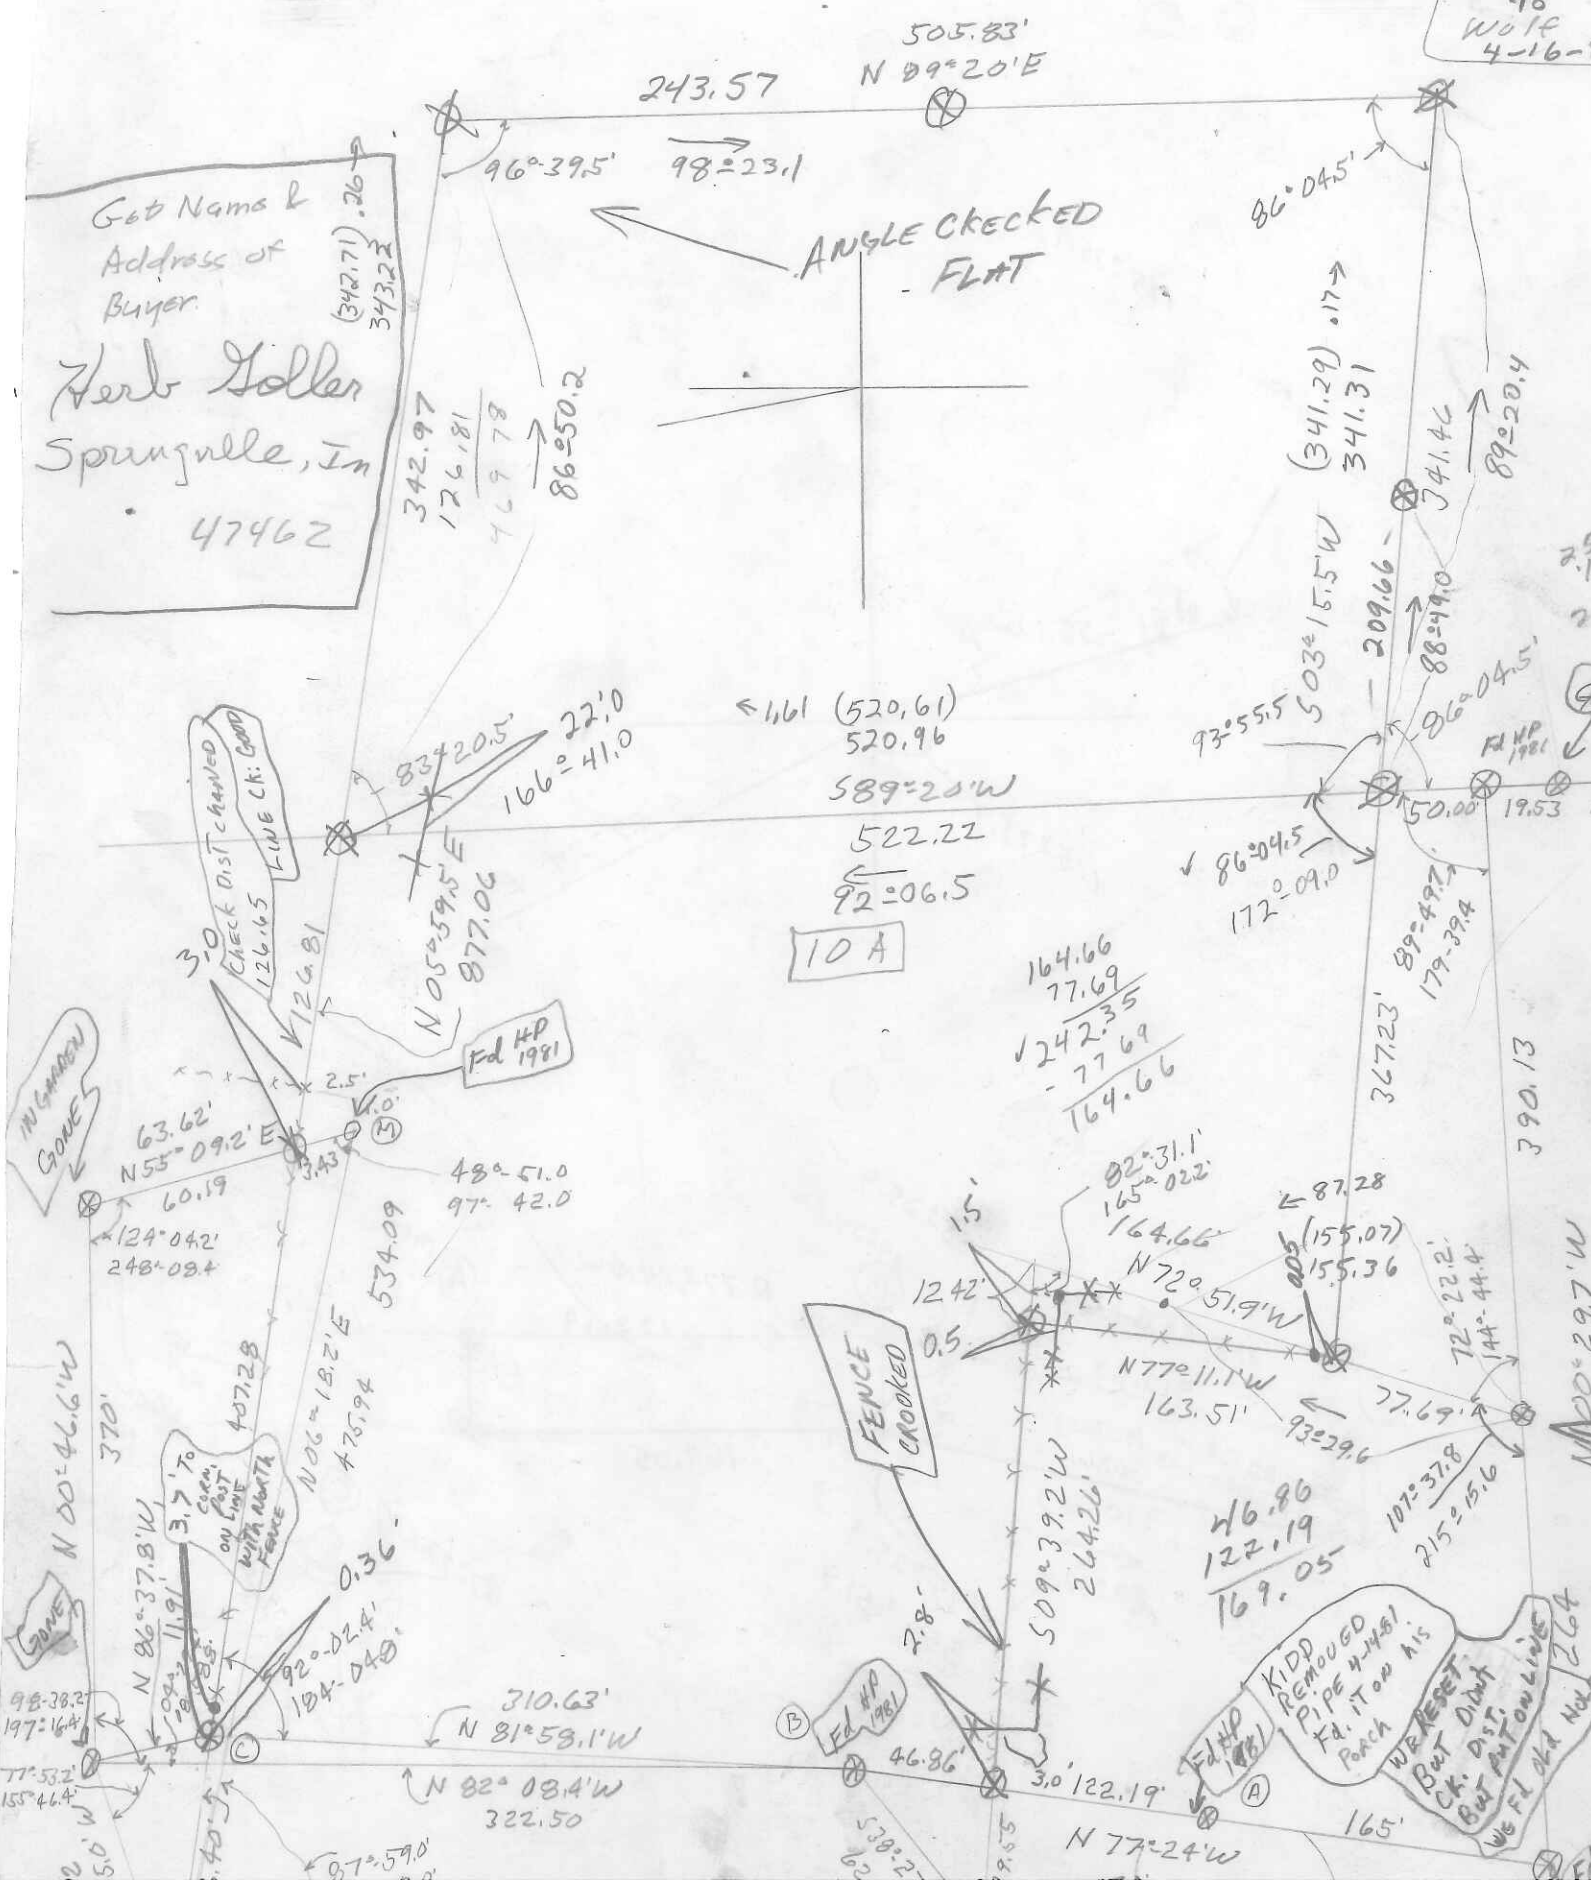

5 1/2 SE
Sec 27

$$Z$$

209. 196

NW $\frac{1}{4}$

20 A.
Roy T. &
Phyllis
Maxine
Green.
138-725

Hybert E. & Charlotte J.
Tieman 209-1

NW NE

209-1

SW NE

Marlene G. & Anna Mary
Waldridge
125-20

NE NE

of canal
22A ^{width}
off
W. side
SE NE.

18A
off of
E. End.
SENE

Carl, Virgil & Martha Louise
Elodie E. Noel

Jonathan D. & E. 172 P.202

N $\frac{1}{2}$ SE $\frac{1}{4}$

All 6 SW $\frac{1}{4}$ N. of R/W
SR#58

天 5

1000

(1120)

4

1390

Exc. #2

$\downarrow + 0$

$\begin{array}{c} 165 \\ +72 \\ \hline 237 \end{array}$


856
1016.59
560 All of SW SE N. of
R/W of R & BRR.
Edmund J. & Josephine V.
Ludwig. & Barbara J.
158-135 APPROV
B

354
1316.59

#7
All of
SE SE
N. of
Pike Rd


32A
S. R. W. Line at Monon RR
Nellie M. Roberts

David Lewis &
Violet M Workman
154-195

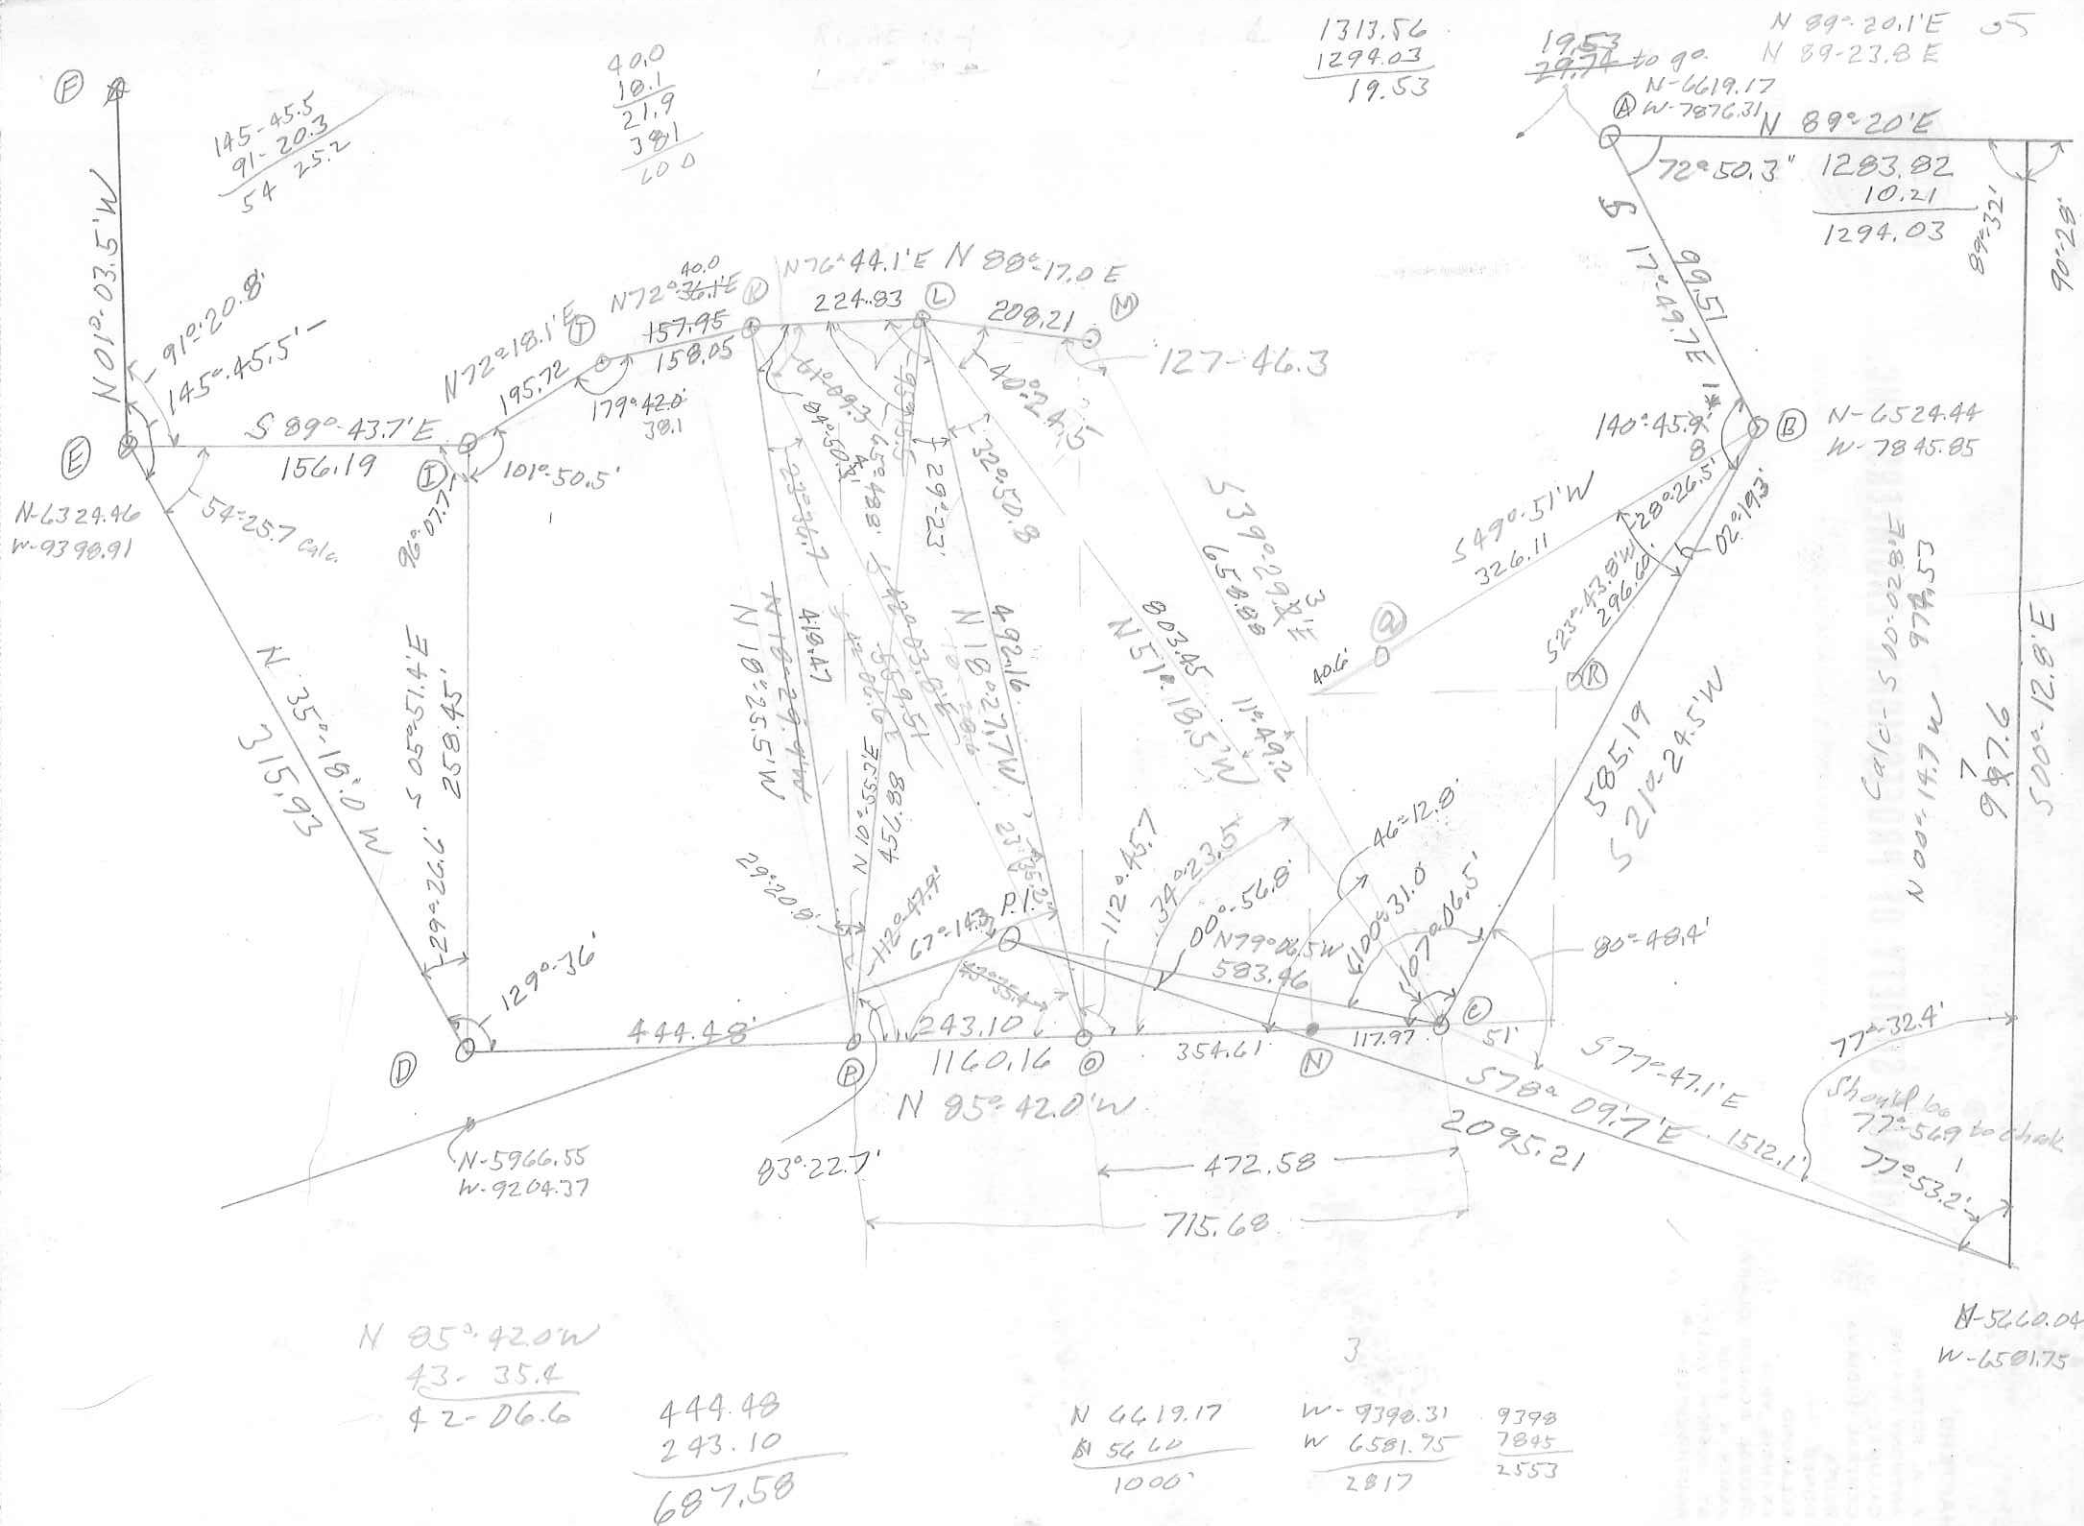

SURVEYOR'S PLAT

NOTE: The Surveyor shall plat the area and put required data on this page.

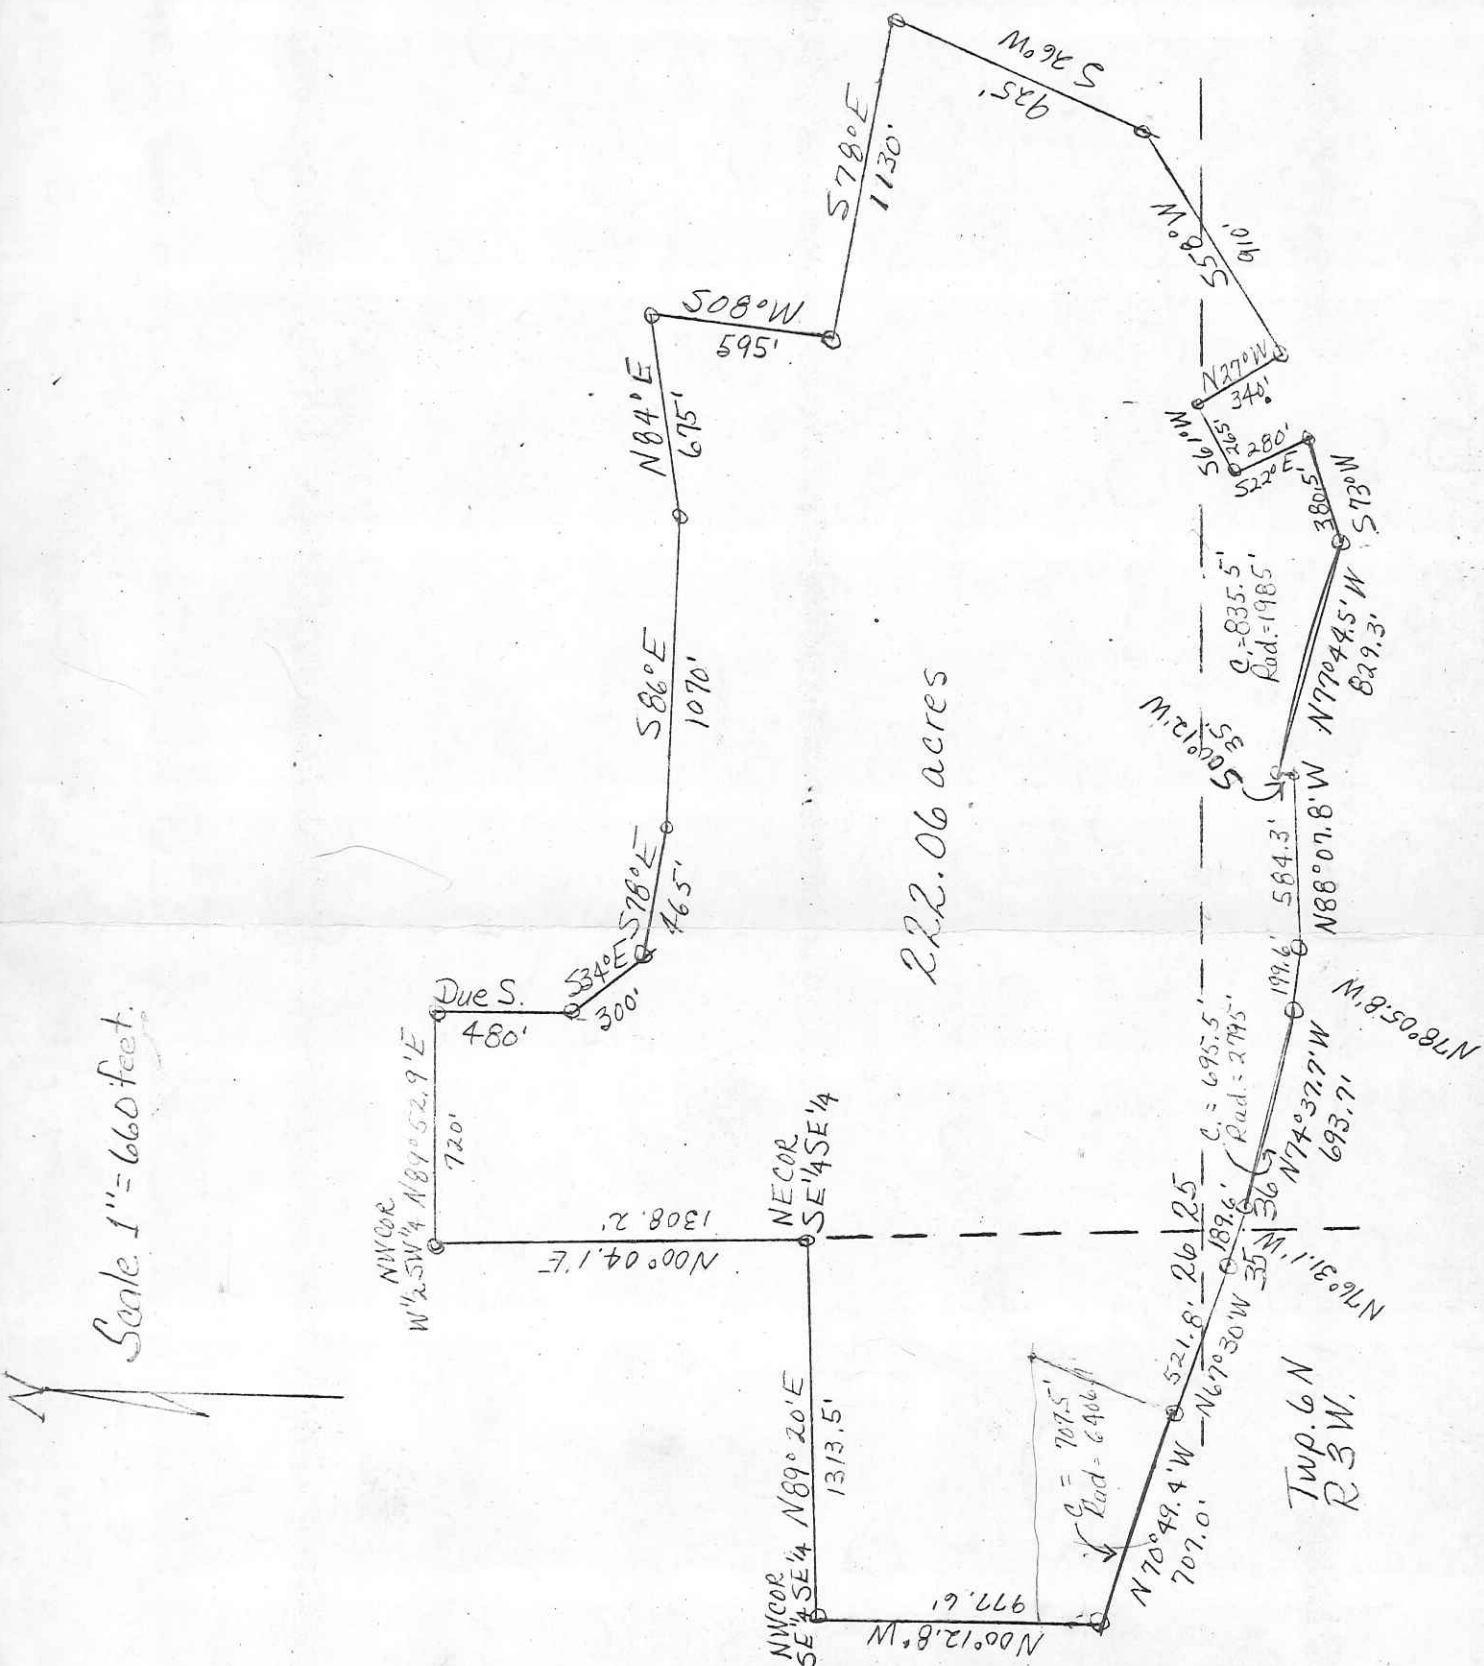

Walter E. and Tekia Wolf
Name of Applicant

Greene
County

NELSON L. PRALL, P. E. & L. S.

- ATTORNEY AT LAW -

CIVIL ENGINEERING AND LAND SURVEYOR

Indiana Professional Engineers License No. 2559

Indiana Professional Land Surveyor License No. 10,234

DESCRIPTION WOLF TO GOLLER

Part of the east half of the southwest quarter of Section 26, Township 6 North, Range 3 West, more particularly described as follows;

Beginning at a marked $\frac{1}{2}$ inch iron pipe on the north line of the southeast quarter of the southwest quarter of said section 26, which is south 89 degrees 20.0 minutes west, 50.00 feet from a marked $\frac{1}{2}$ inch iron pipe at the northeast corner of said quarter quarter;

thence south 03 degrees 15.5 minutes west, 367.23 feet to a marked $\frac{1}{2}$ inch iron pipe;

thence north 77 degrees 11.1 minutes west, 163.51 feet to a marked $\frac{1}{2}$ inch iron pipe;

thence south 09 degrees 39.2 minutes west, 264.26 feet to a marked $\frac{1}{2}$ inch iron pipe on the north right-of-way of State road #58;

thence following said right-of-way line and 40 feet from the centerline of said State road #58, north 77 degrees 24.0 minutes west, 46.86 feet to a marked $\frac{1}{2}$ inch iron pipe;

thence on a curve to the left whose radius is, 1950 feet, 310.96 feet, the chord of which bears north 81 degrees 58.1 minutes west, 310.63 feet to a marked $\frac{1}{2}$ inch iron pipe;

thence leaving said right-of-way line north 05 degrees 59.5 minutes east, 877.06 feet to a marked $\frac{1}{2}$ inch iron pipe;

thence north 89 degrees 20.0 minutes east, 505.83 feet to a marked $\frac{1}{2}$ inch iron pipe;

thence south 03 degrees 15.5 minutes west, 341.46 feet to the point of beginning.

Containing 10.00 acres more or less.

Being part of the land conveyed to Walter E. and Teklia B. Wolf in Deed Record 205 on page 457.

Nelson L. Prall
Nelson L. Prall, L.S.

April 16, 1981

NELSON L. PRALL, P. E. & L. S.

- ATTORNEY AT LAW -

CIVIL ENGINEERING AND LAND SURVEYOR

Indiana Professional Engineers License No. 2559

Indiana Professional Land Surveyor License No. 10,234

DESCRIPTION OF 6.00 ACRES, WOLF TO GOLLER

Part of the southeast quarter of the southeast quarter of Section ~~36~~²⁶, Township 6 North, Range 3 West, more particularly described as follows;

Beginning at a marked $\frac{1}{2}$ inch iron pipe on the west line of said quarter quarter, which is south 00 degrees 12.8 minutes east, 761.45 feet from a marked $\frac{1}{2}$ inch iron pipe at the north-west corner of said quarter quarter;

thence north 89 degrees 47.2 minutes east, 856.48 feet to a marked $\frac{1}{2}$ inch iron pipe;

thence south 22 degrees 30.0 minutes west, 491.00 feet to a marked $\frac{1}{2}$ inch iron pipe on the north right-of-way line of State road #58;

thence following said right-of-way line which is 40 feet from the centerline of said State road #58, on a curve to the left whose radius is, 6406.7 feet, 708.03 feet the chord of which bears north 70 degrees 40.0 minutes west, 707.67 feet to a marked $\frac{1}{2}$ inch iron pipe on the west line of said quarter quarter;

thence north 00 degrees 12.8 minutes west, 216.15 feet to the point of beginning. Containing 6.00 acres more or less.

Being part of the land conveyed to Walter E. and Tekla B. Wolf in Deed Record 178 on page 320.

Nelson L. Prall
Nelson L. Prall, L.S.

May 11, 1981